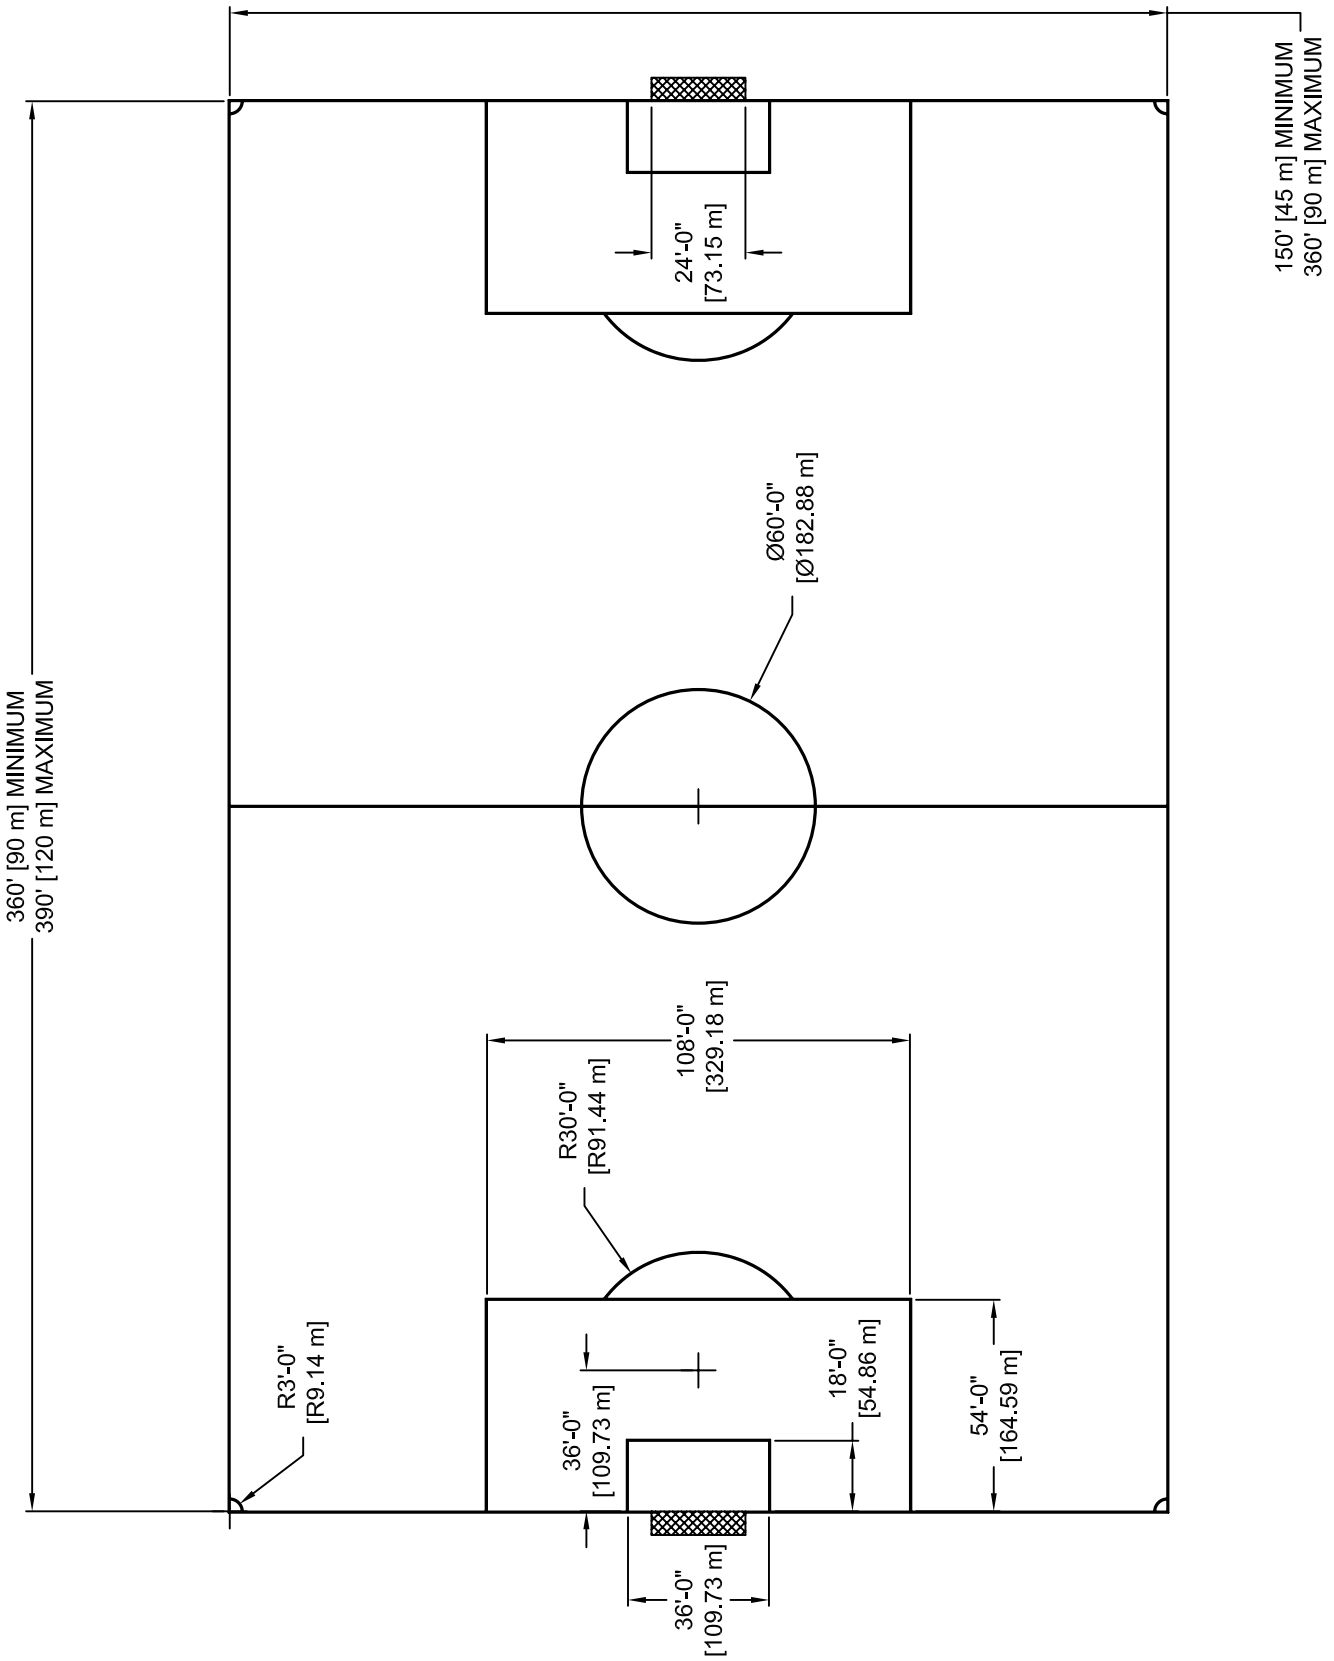

REVISION		
REV.	DATE	BY
-	-	-

PSS PERFORMANCE SPORTS SYSTEMS

GARED

Gared Holdings, LLC
9200 E. 146th St. Noblesville, IN 46060

THIS DOCUMENT CONTAINS TRADE SECRET AND OTHER MATERIALS WHICH ARE PROTECTED BY CONFIDENTIALITY NOTICE AND AGREEMENT AND BY COPYRIGHT. ANY USE OR COPYING OF THIS DOCUMENT EXCEPT AS AUTHORIZED BY GARED HOLDINGS, LLC IS STRICTLY PROHIBITED.

SOCCER FIELD LAYOUT

DRAWN	CONNERLEY	DATE	12/18/09	MATERIAL	N/A
APPROVED	CONNERLEY	DATE	12/18/09	FINISH	N/A
FILE LOC.	Q:\Final Release\Specifications			DWG. NO.	CTLO-1300

SIZE	SCALE	SHT. NO.	PART NO.	REV
A	NONE	1 OF 1	CTLO-1300	-